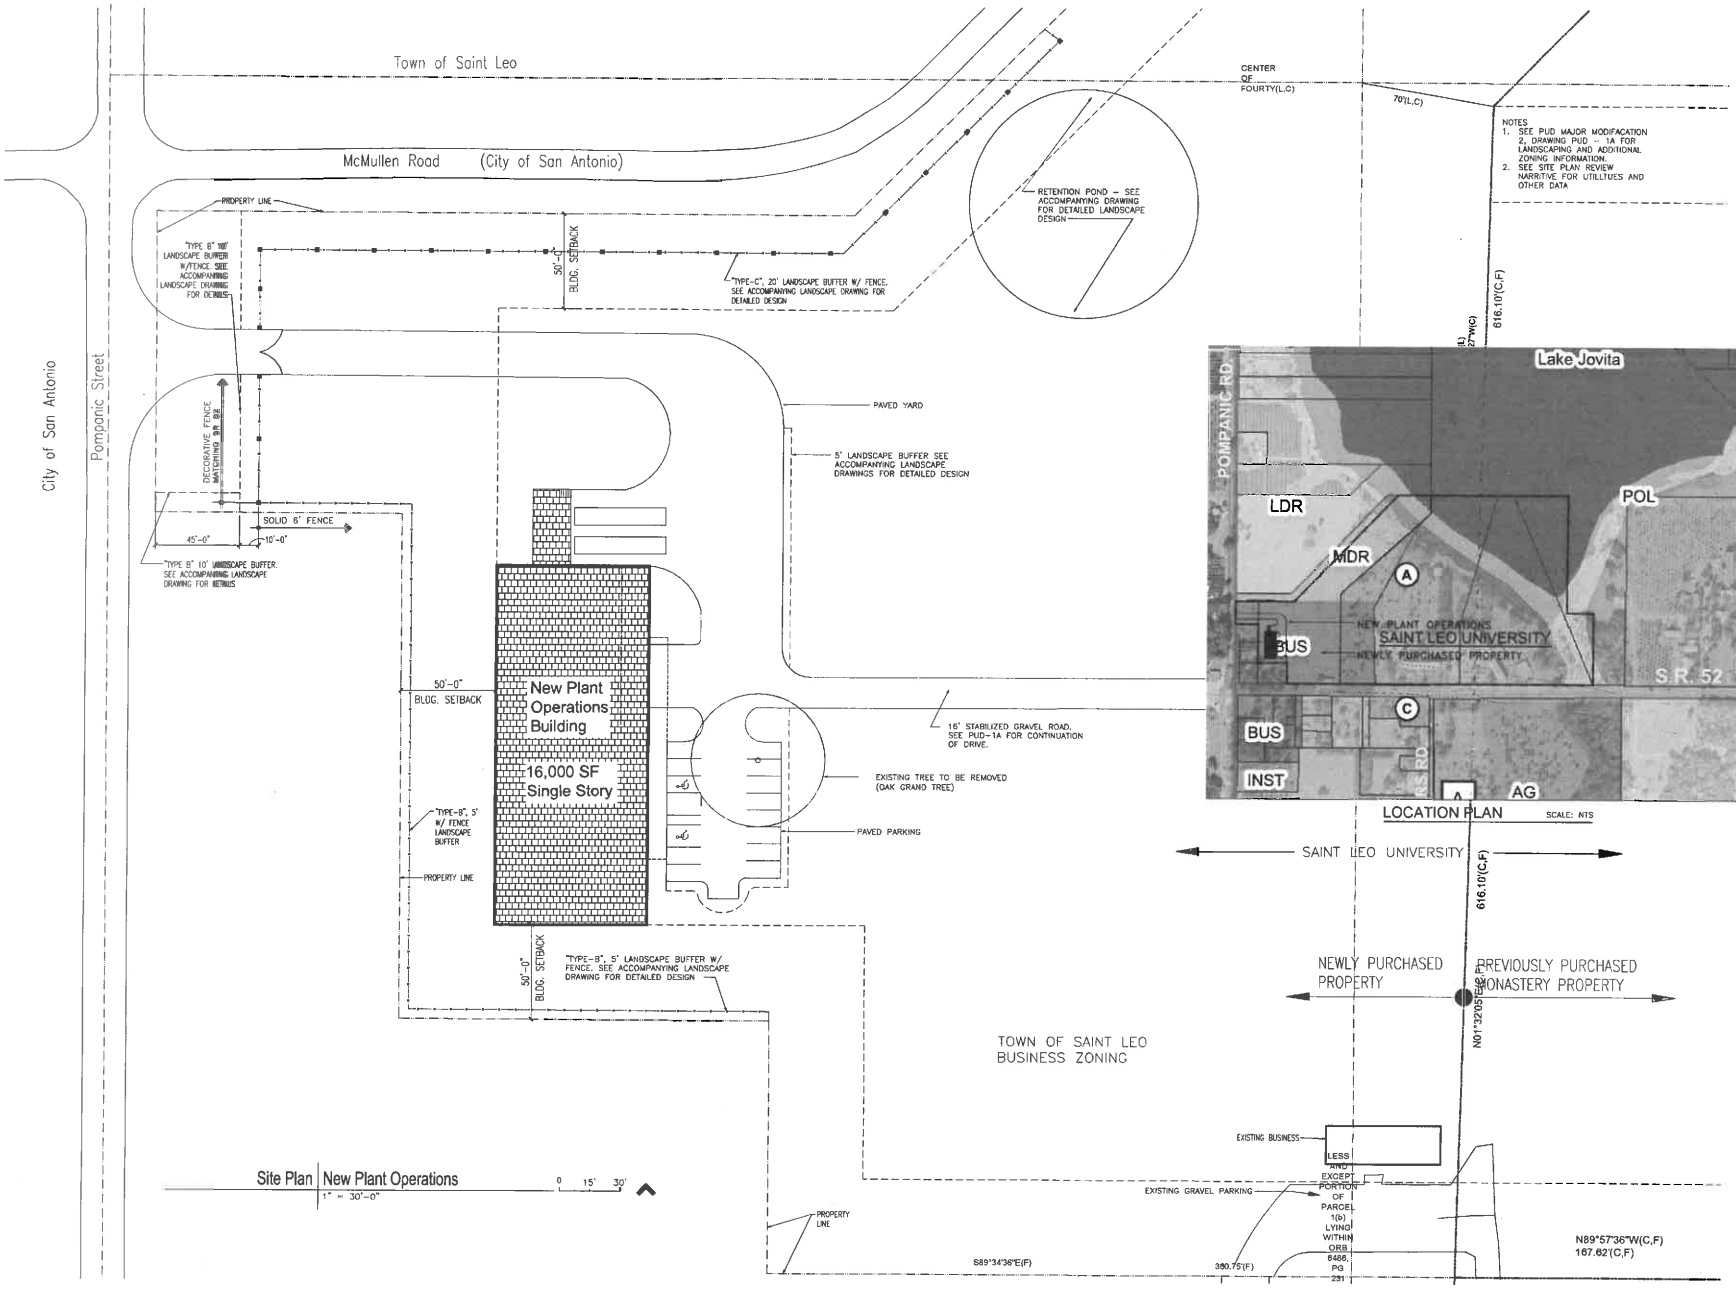

NOTES
1. SEE PUD MAJOR MODIFACATION 2, DRAWING PUD – 1A FOR LANDSCAPING AND ADDITIONAL ZONING INFORMATION.
2. SEE SITE PLAN REVIEW NARRITIVE FOR UTILITIES AND OTHER DATA

LUNZ PREBOR FOWLER ARCHITECTS
58 Lake Morton Drive
Lakeland, Fl 33801-5344
p 863.682.1882
f 863.687.8348
lic. AAC001580
lunz.com

Saint Leo University Master Plan
Plant Operations Site Plan Review
33701 State Road 52
Saint Leo, Florida 33574-6665
SAINT LEO UNIVERSITY
Plant Operations Site Plan

ISSUED FOR CONSTRUCTION: --
ISSUED FOR PERMIT: --
ISSUED FOR BID: --
ISSUED FOR APPROVAL: 05.12.14

DRAWN BY: Samantha Parker
REVIEW BY: Dan Fowler

LUNZ PREBOR FOWLER ARCHITECTS ©COPYRIGHT 2014 ALL RIGHTS RESERVED

0203.00

SP-019